MLS Tax Suite™
Powered by CRS Data

Map for Parcel Address: Stoney Point Rd TN Parcel ID: 001 005.01 000

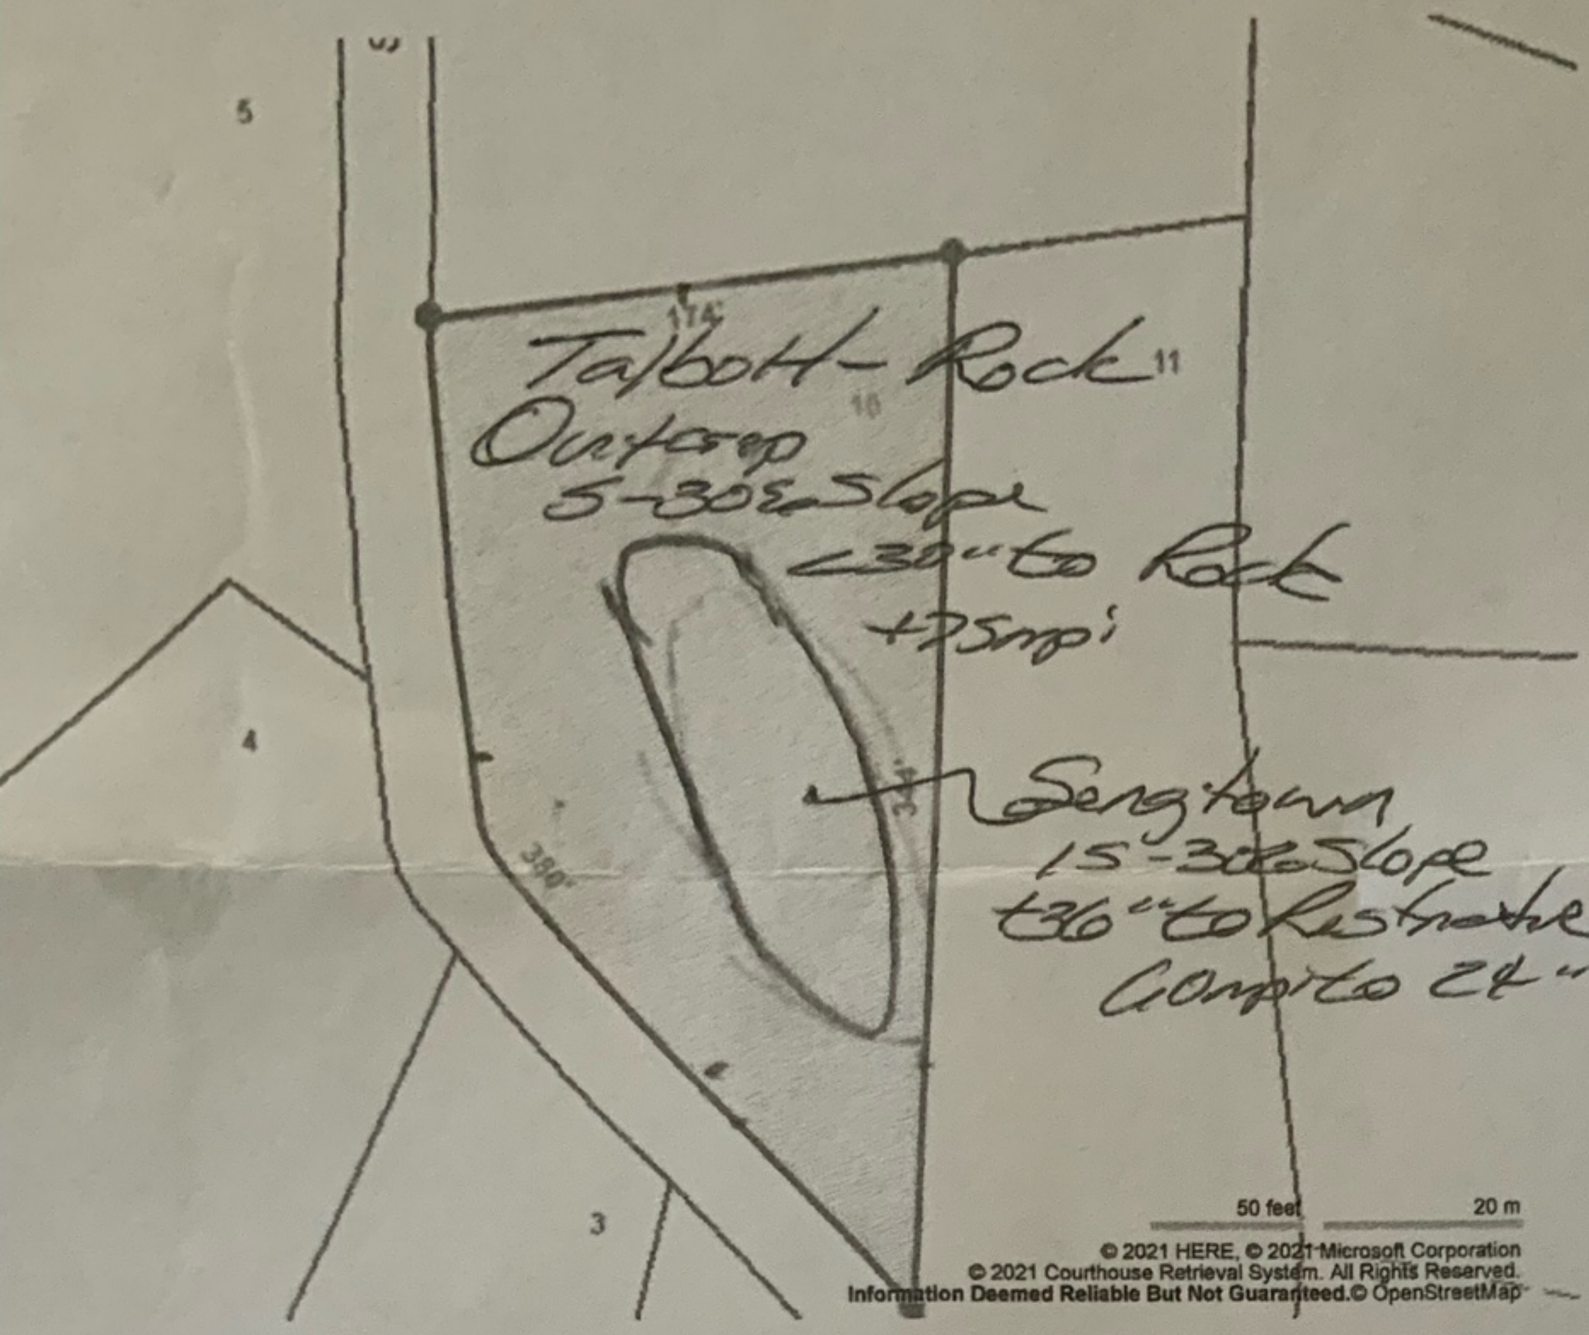


© 2021 HERE, © 2021 Microsoft Corporation
© 2021 Courthouse Retrieval System. All Rights Reserved.
Information Deemed Reliable But Not Guaranteed. © OpenStreetMap

© 2021 Courthouse Retrieval System, Inc. All Rights Reserved.
Information Deemed Reliable But Not Guaranteed.

# *High Intensity Soil Map*

N
Scale
1" = 100'

County: Pickett
Location: Boys Island Estates Lot 10, .79 acres, Map 001
Parcel 005.01

- Any Cutting , Filling, or Compaction Will Void This Soil Map
- This soil map is to evaluate the site for a subsurface sewage disposal system only
- Signature of the Soil Consultant does not constitute approval of this map by the Division of Water Resources
- I Andy Brown or Doug Davis affirm that this soil map meets the standards established in the Regulations to Govern Subsurface Sewage Disposal, the Soils Handbook, and the Soils Taxonomy. No other warranties are made or implied
- W. I. D. With Interceptor Drain 6-12" Below S.S.D. Lines


- Soils & Environmental Services November 8, 2021
- 319 Central Ave.
- Crossville, TN 38555
- Phone: (931) 484-8554
- E-mail: soilman@frontiernet.net


- **Soil Map Notes:** Colors:
- Red over Green: 30 – 60 m.p.i.
- Red over Yellow: 75 m.p.i.
- Red: +75 m.p.i.
- Rates 30–75 are suitable for SSDS
- Minimum 15' setback Form 1 dot drain
- Minimum 25'setback from 2 dot drain
- Soils Rated +75 m.p.i. can not be perk tested unless otherwise noted.

LICENSED AND REGISTERED
TENNESSEE LIC. #1
SOIL SCIENTIST

4/8/24